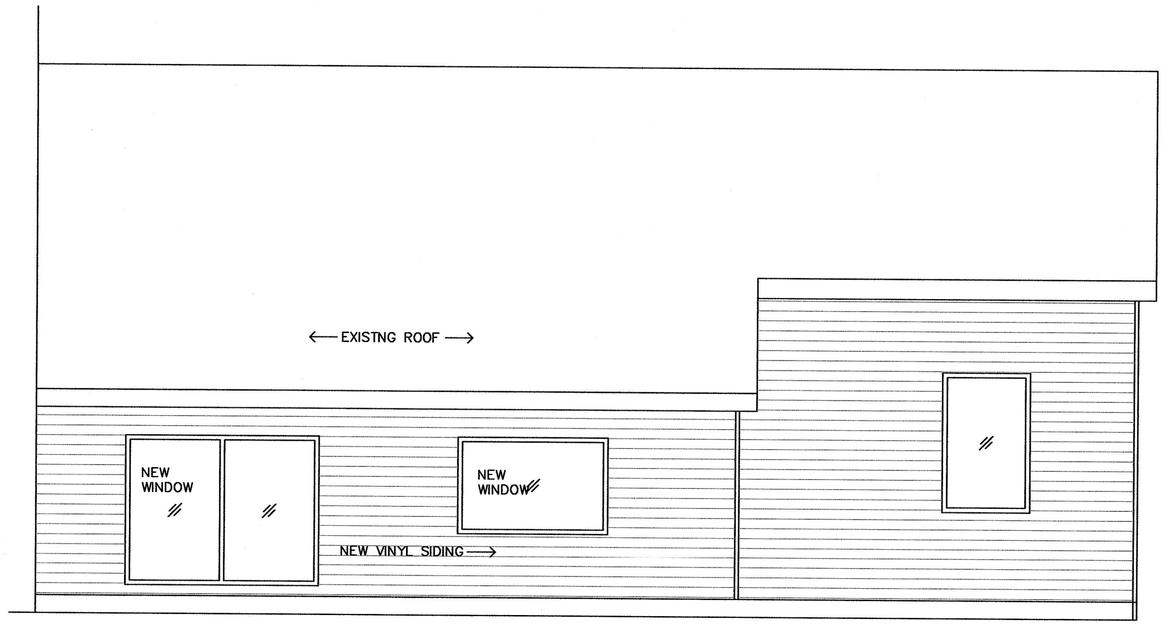

NEW ADDITION FRONT ELEVATION
SCALE: 1/4" = 1'-0"

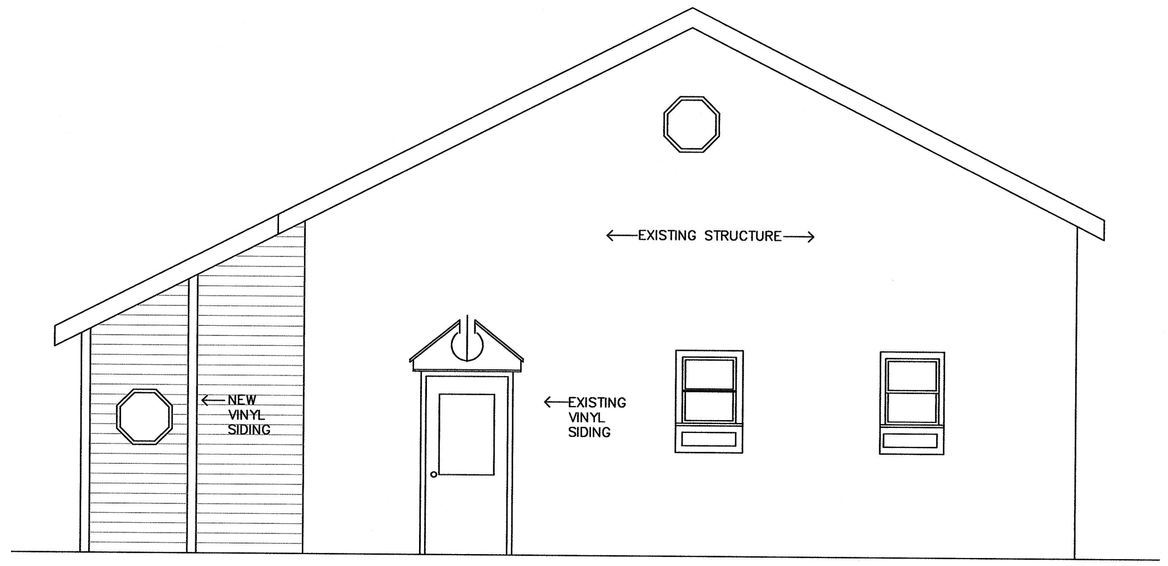

NEW ADDITION SIDE ELEVATION
SCALE: 1/4" = 1'-0"

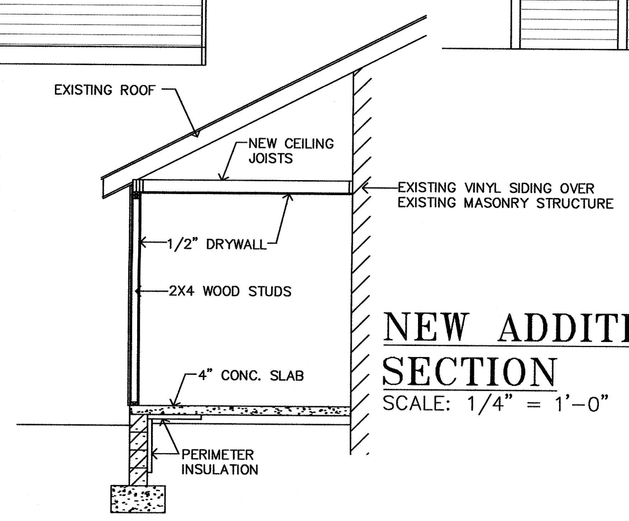

NEW ADDITION SECTION
SCALE: 1/4" = 1'-0"

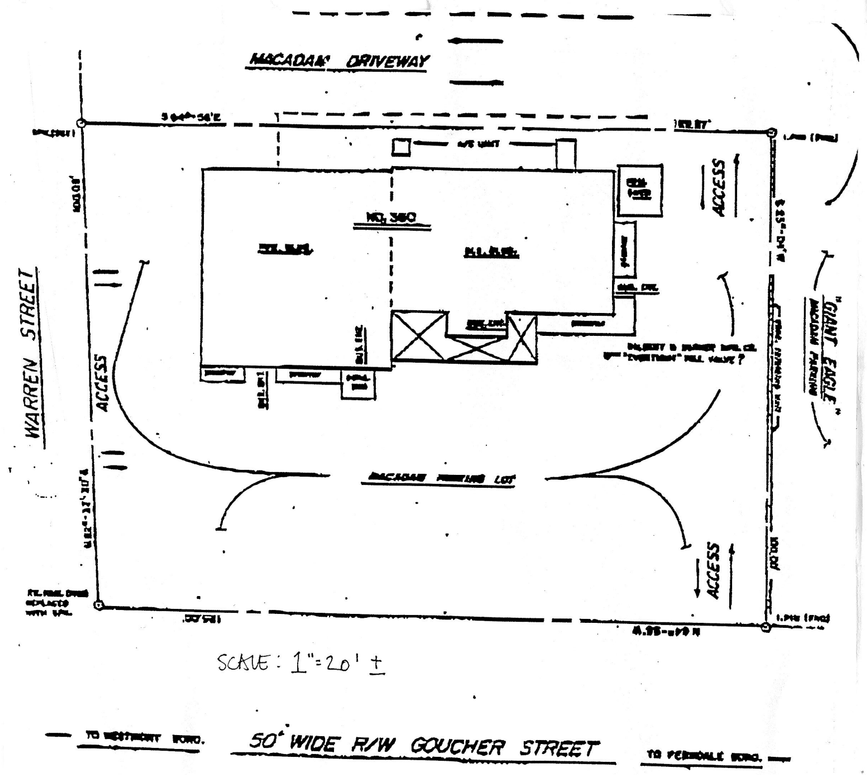

SITE PLAN
SCALE: 1" = 20'

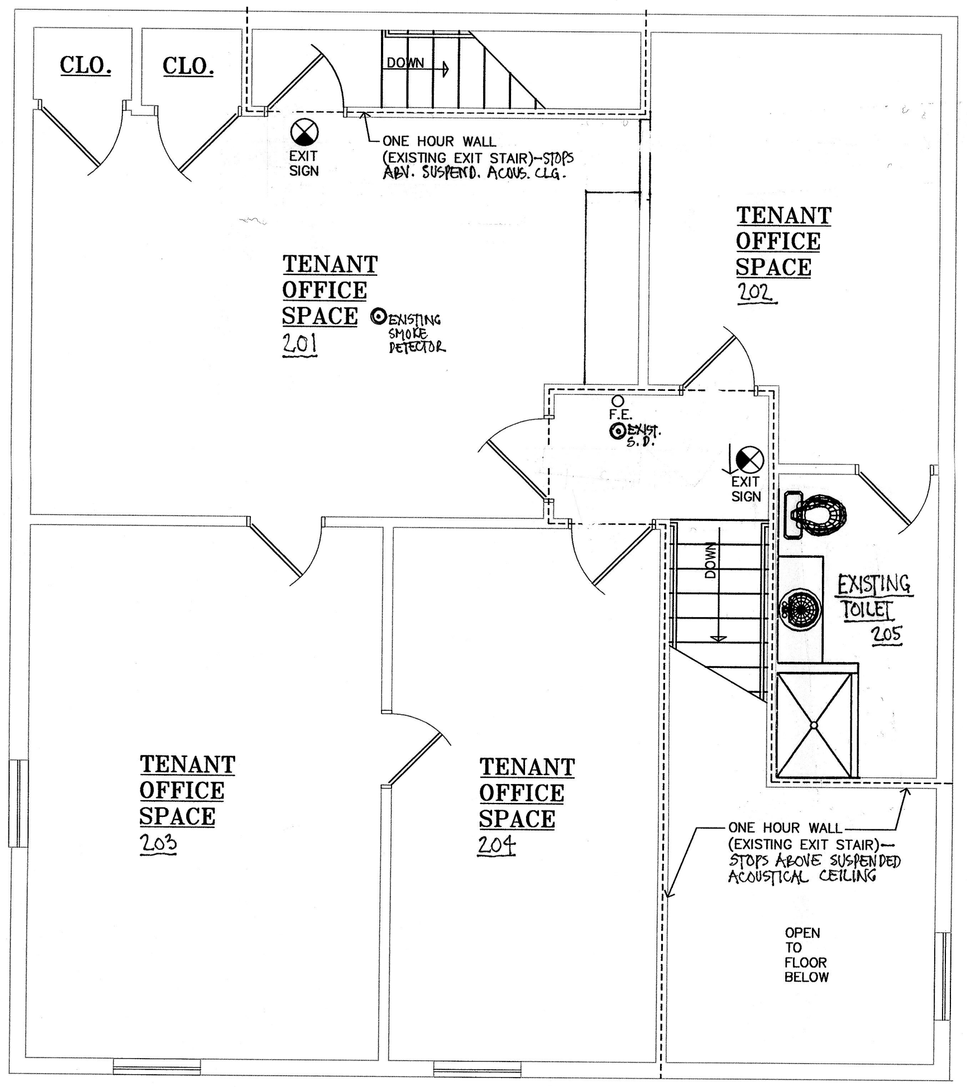

SECOND FLOOR PLAN
SCALE: 1/4" = 1'-0"

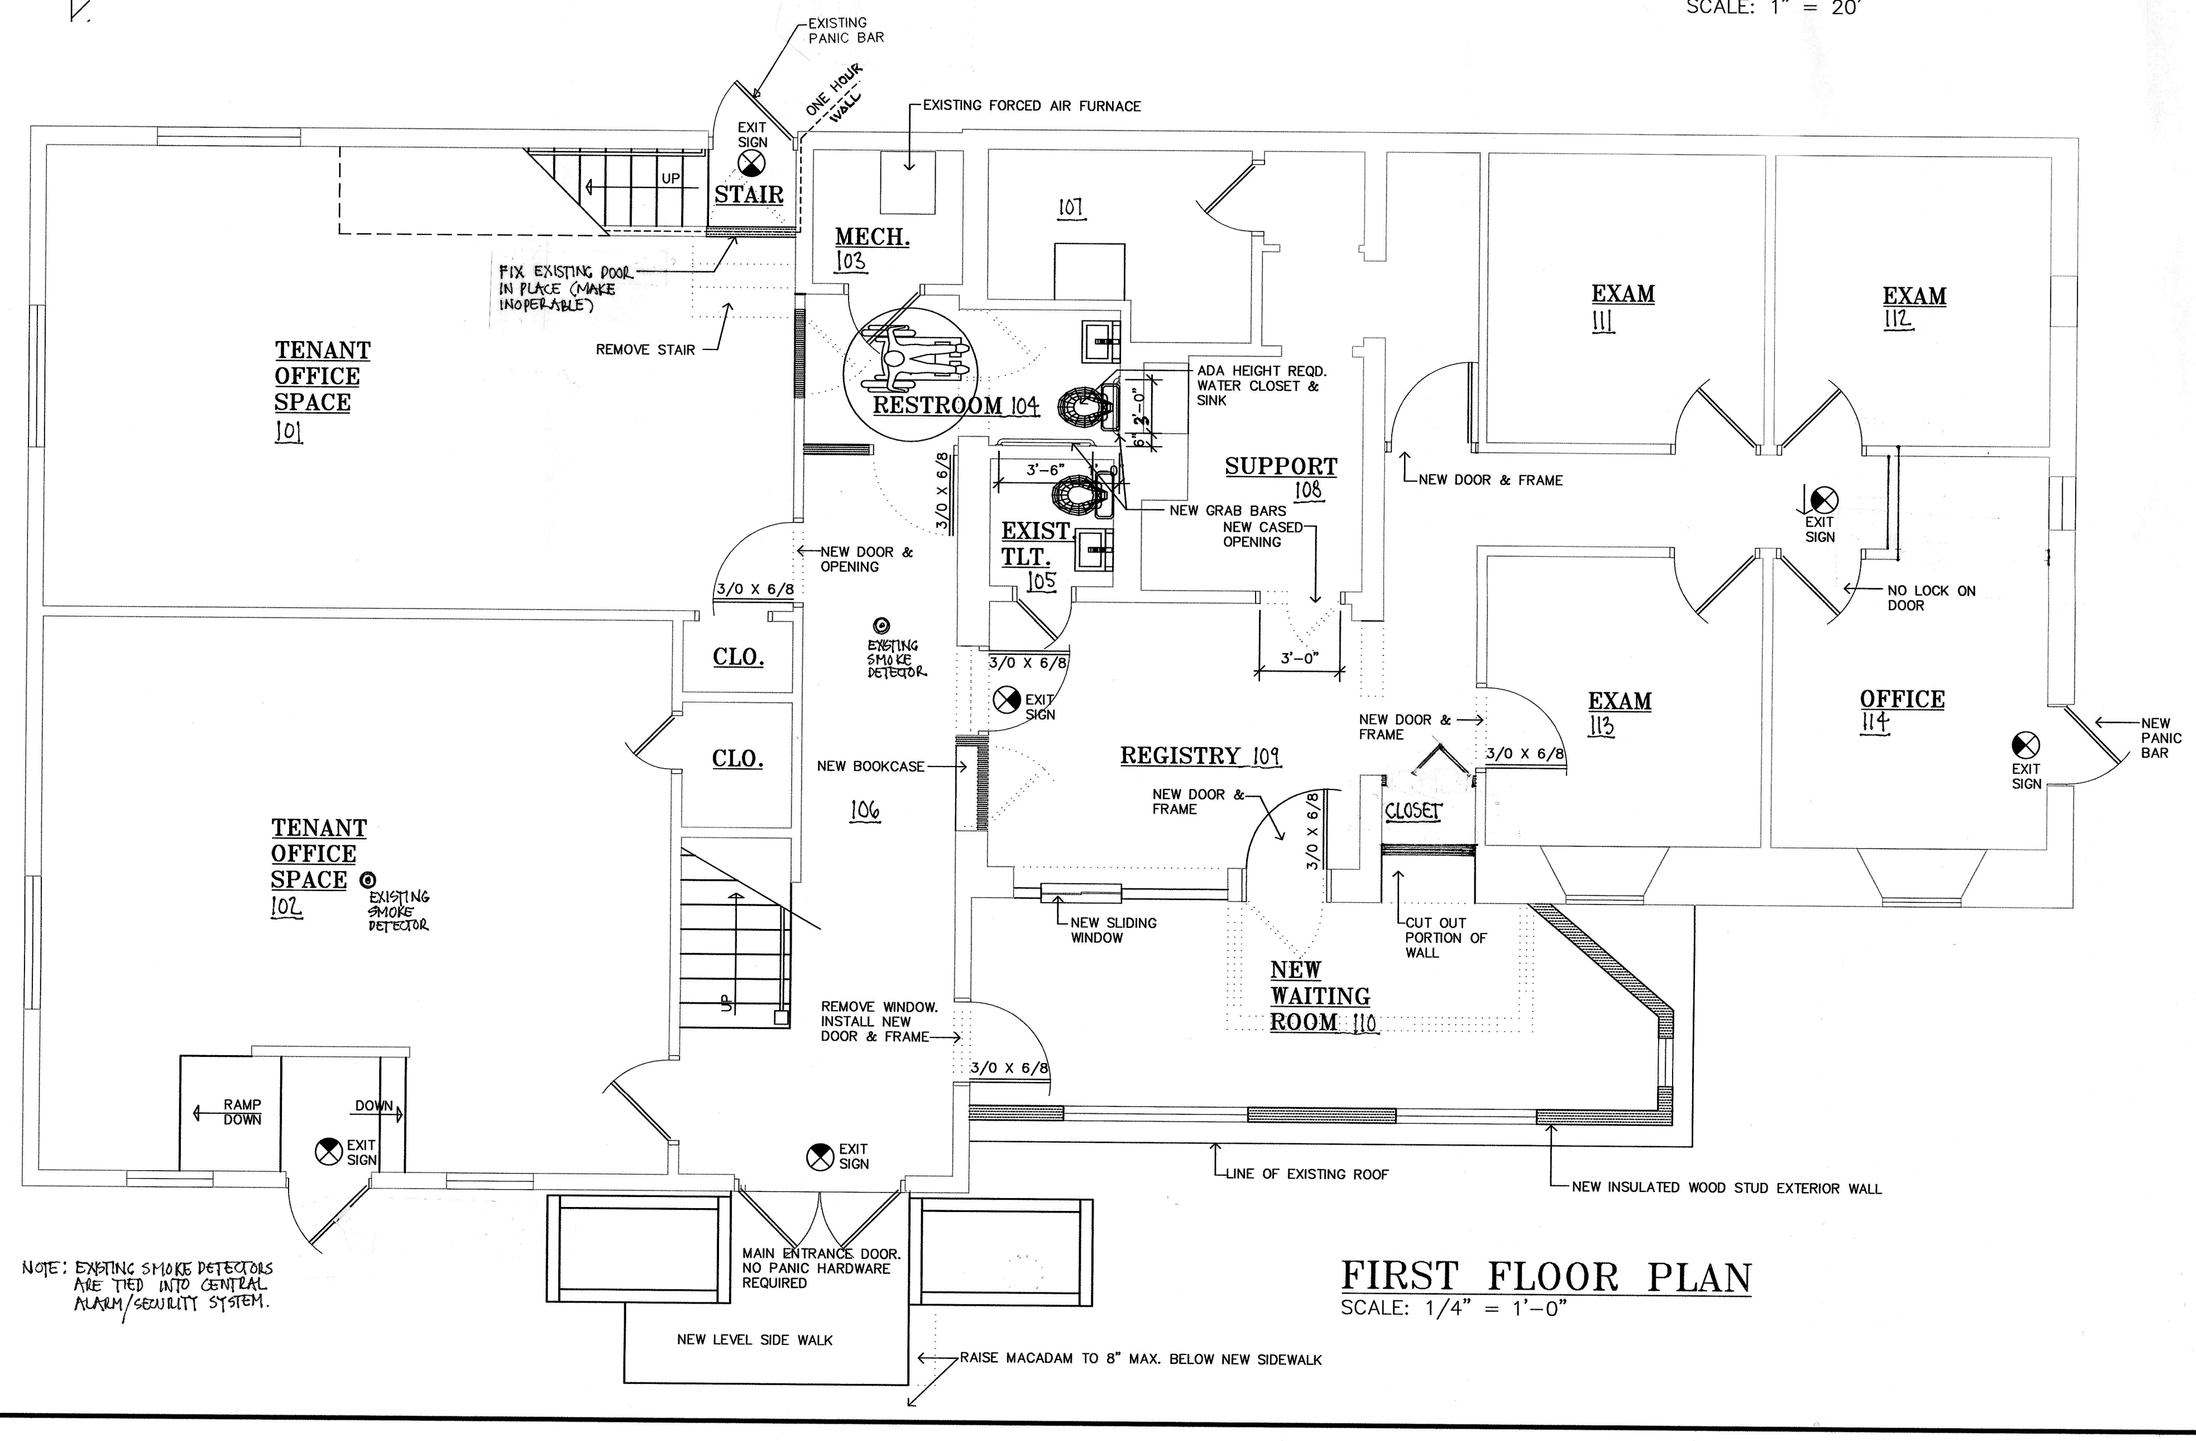

NOTE: EXISTING SMOKE DETECTORS ARE TIED INTO CENTRAL ALARM/SECURITY SYSTEM.

FIRST FLOOR PLAN
SCALE: 1/4" = 1'-0"

REGISTERED ARCHITECT PENNSYLVANIA Benjamin J. Policicchio No. 14857

BENJAMIN J. POLICICCHIO, AIA,ASID
REGISTERED ARCHITECT
434 BUCKNELL AVENUE
JOHNSTOWN,PA. 15905
(814)536-2294

RENOVATIONS FOR:
WILLIAM DEMAYO, M.D.
360 GOUCHER STREET
JOHNSTOWN, PENNSYLVANIA 15905

PROJECT TITLE
RENOVATIONS FOR: 360 GOUCHER STREET

SHEET TITLE
FLOOR PLANS/ SITE PLAN

DATE 10/17/02
REVISIONS 1-14-03
DRWN BY WGF
PROJ NO.
SHEET NO. A1