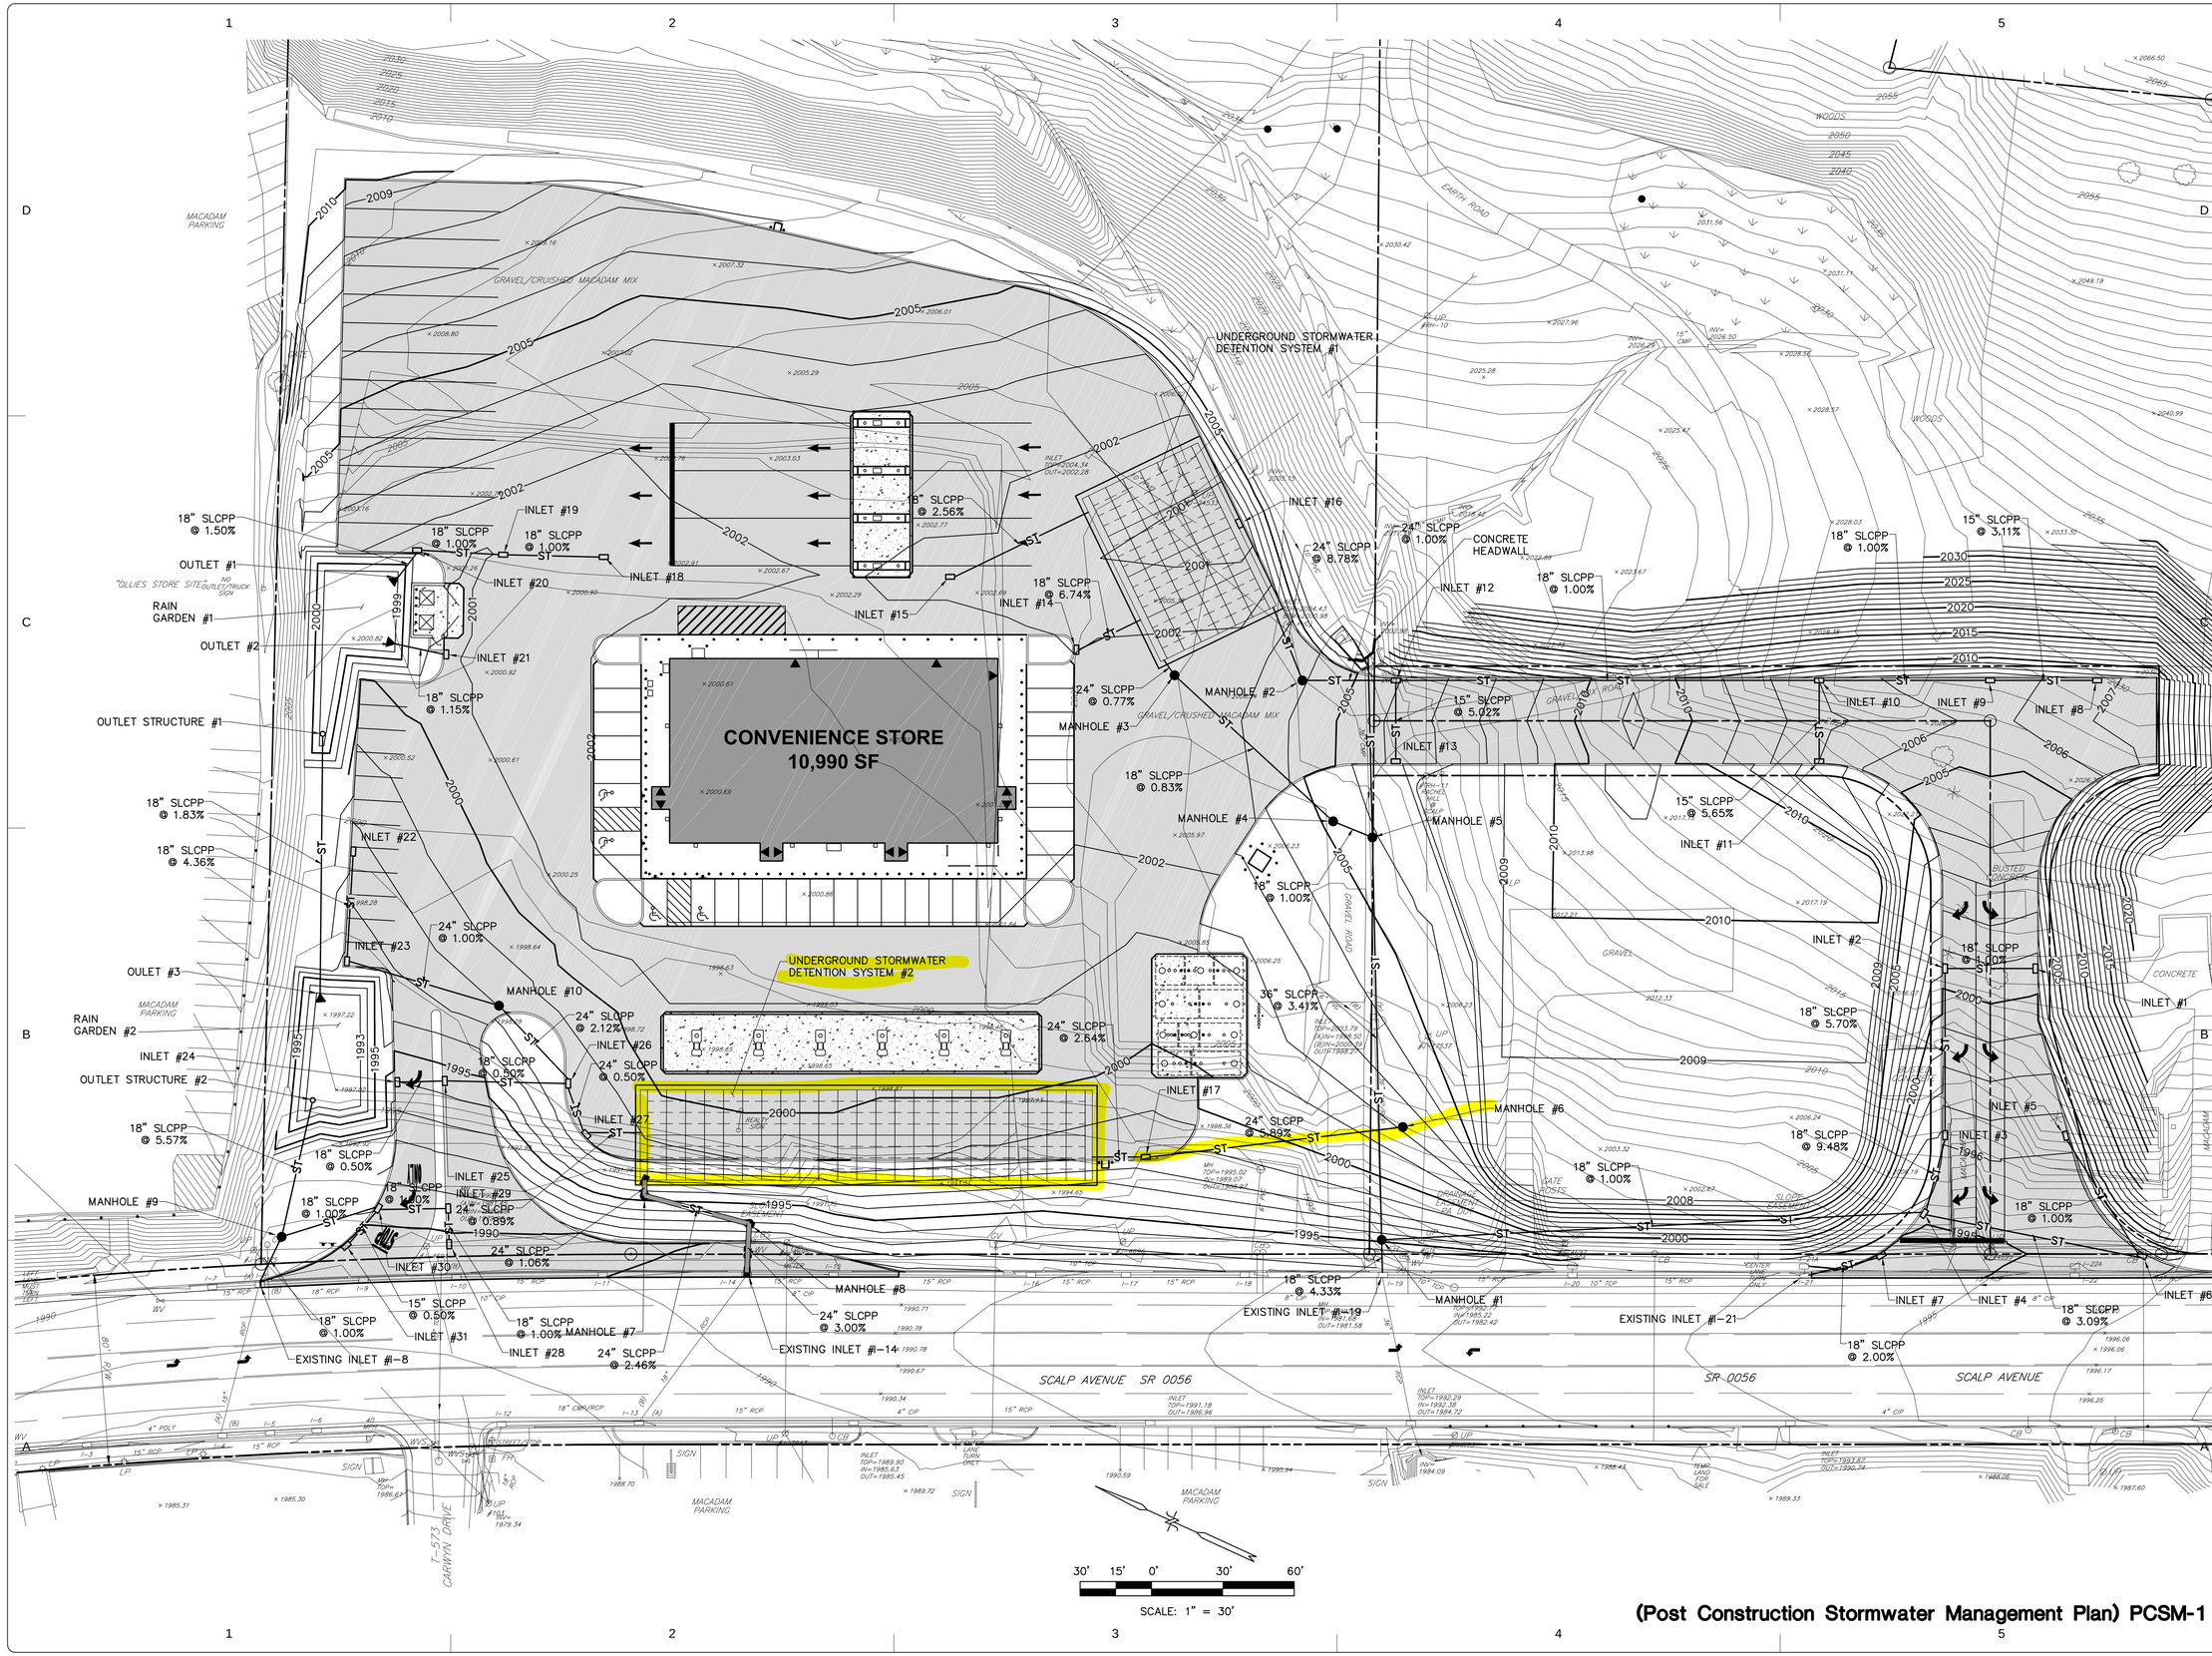

(Post Construction Stormwater Management Plan) PCSM-1

H.F. LENZ COMPANY
Engineering
1407 Scalp Avenue
Johnstown, PA 15904
Phone: 814-269-9300
FAX: 814-269-9301
www.hflenz.com

Consultants:

Seal:

Seal:

Project Identification:

RUTTER'S STORE #99

SCALP AVENUE
RICHLAND TOWNSHIP
CAMBRIA COUNTY, PA

No.:	Date:	Description:

Sheet Title:
GRADING AND DRAINAGE PLAN

Project No.:	2022-0108.01
Cadd File:	C4.00.dwg
Drawn By:	RDL
Checked By:	BJG
Date:	04/26/2022

Copyright: © 2022 H.F. LENZ COMPANY

Drawing Number
C4.00
Sheet 0 of 00

I:\Projects\2022\220100\220108x01\BIM\Civil\DWG\C4.00.dwg 4/26/2022 11:03 AM